UTAH RAILWAY CO.

VALUATION SECTION

1-UTAH

INDEX MAP

SCALE: 1 IN. = 6000 FT.

MAIN LINE = 25.872 MILES

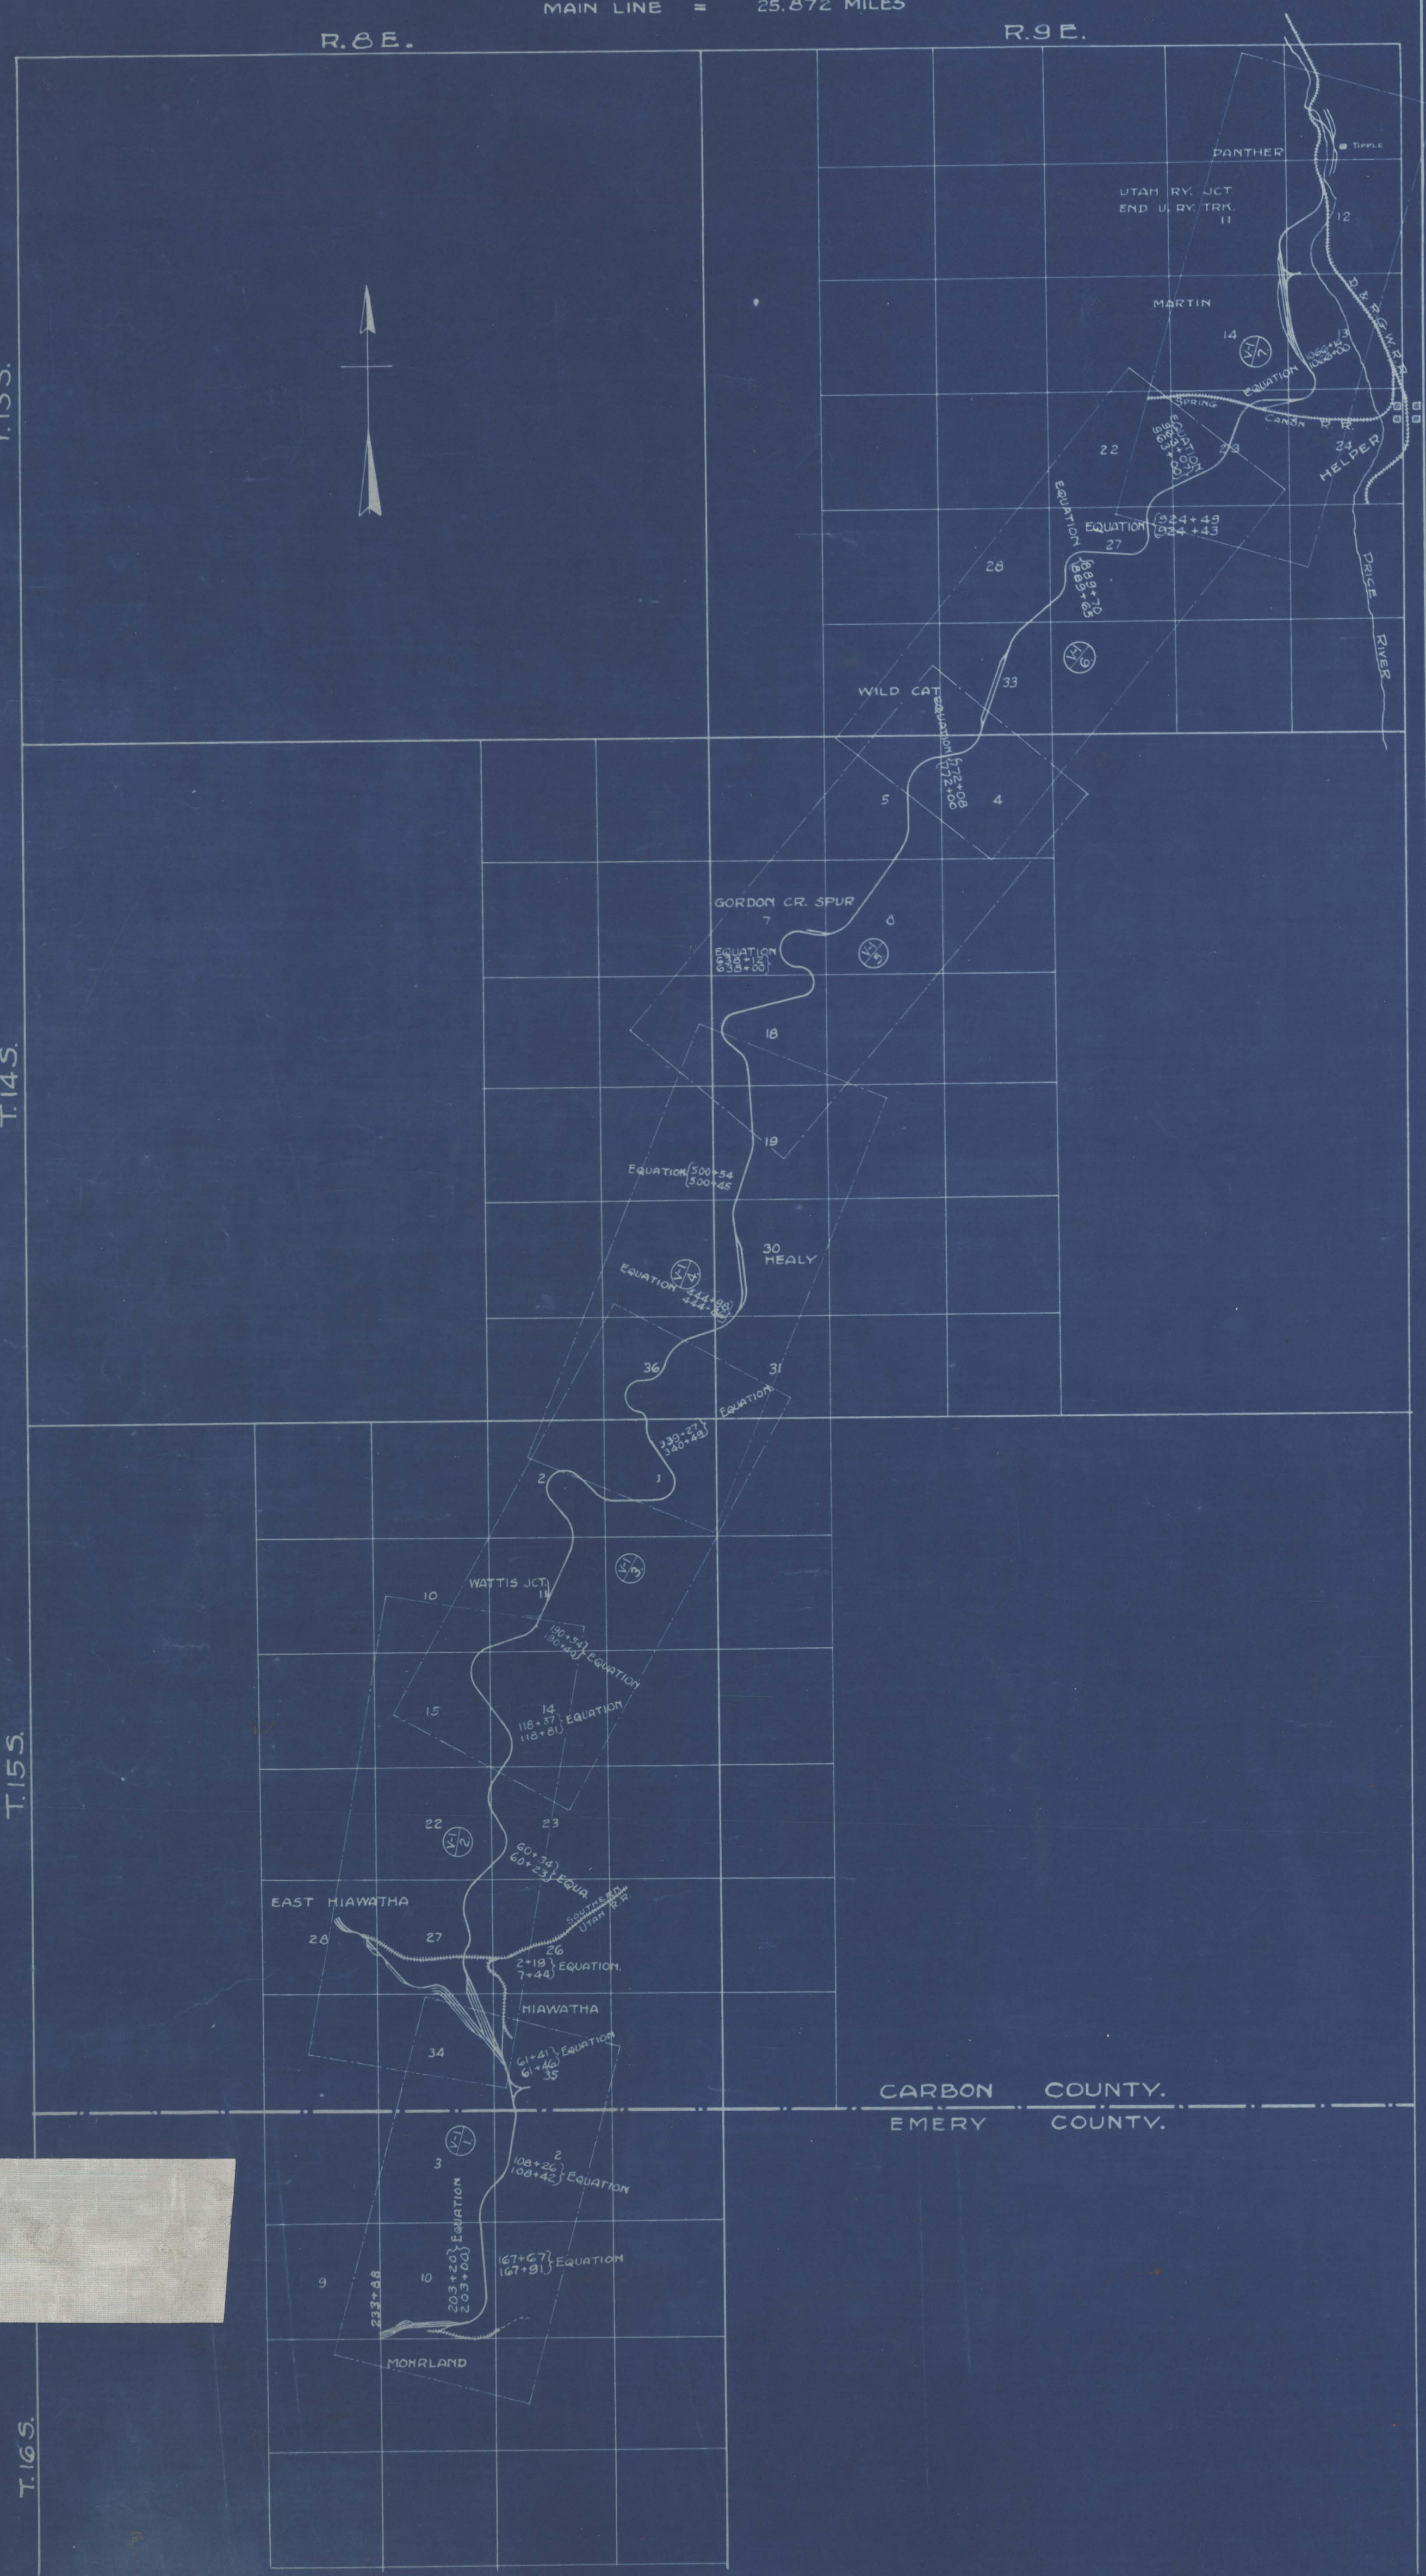

NUMBER	GRANTOR	GRANTEE	INSTRUMENT	DATE	RECORDED	C.E. NUMBER
1	CASTLE VALLEY COAL CO.	UTAH RAILWAY CO.	WARRANTY DEED	NOV. 28, 1914	EMERY CO. BOOK A-5; P. 260; NOV. 30, 1914. CARBON CO. BOOK 5-E; P. 143; NOV. 30, 1914.	
2	U.S. GOVERNMENT	" " "	ACT OF MAR. 3, 1875. FILING MAP NO. 4 APPROVED	APR. 5, 1913		
3	CASTLE VALLEY COAL CO.	" "	WARRANTY DEED	NOV. 28, 1914.	EMERY CO. BOOK A-5; P. 260; NOV. 30, 1914. CARBON CO. BOOK 5-E; P. 143; NOV. 30, 1914.	
4	U.S. GOVERNMENT	" " "	ACT OF MAR. 3, 1875. FILING MAP NO. 4 APPROVED	APR. 5, 1913		
5	U.S. GOVERNMENT	" " "	ACT OF MAR. 3, 1875. STATION GROUNDS FILING APPVD.			
6	BLACK HAWK COAL CO.	" " "	DEED	JAN. 6, 1915.		
7	CASTLE VALLEY COAL CO.	" " "	WARRANTY DEED, WIDTH OF R. OF W. NOT SPECIFIED	NOV. 28, 1914.	EMERY CO. BOOK A-5; P. 260; NOV. 30, 1914. CARBON CO. BOOK 5-E; P. 143; NOV. 30, 1914.	

MOHRLAND
CARBON COUNTY
EMERY COUNTY
T.15 S.R.8 E. SLB&M
T.16 S.R.8 E. SLB&M
N
3 T.16 S.R.8 E.
10 T.16 S.R.8 E.
2 T.16 S.R.8 E.
11 T.16 S.R.8 E.
34 T.15 S.R.8 E.
35 T.15 S.R.8 E.
24
25
①
① ②
② ③
③ ⑦
CASTLE CREEK
BEN JOHNSON CREEK
DRY MSY. CULV.

TELEPHONE LINE No. 9 COPPER, 25' POLES; EAST SIDE OF TRACK.

APPLICATION OF CASTLE VALLEY COAL CO. FOR RIGHT-OF-WAY ACROSS SECTION 2 APPROVED BY STATE BOARD OF LAND COMMISSIONERS; OCTOBER 30, 1912.

SIDE TRACKS AT MOHRLAND.

LETTER	DESCRIPTION	LENGTH IN FEET
A	LOAD STORAGE	1292.4
B	LOAD STORAGE	1182.5
C	TEMPORARY CONNECTION	1460.0
D	STATION	1199.1
F	REPAIR SPUR	428.8
G	CROSSOVER	176.3
H	CROSSOVER	174.8
I	LOAD SCALE	260.7
J	LUMP	952.0
K	RUN OF MINE	716.0
L	NUT	567.8
M	SLACK	408.6
N	DUST, EMPTY SCALE & LADDERS	1116.6
O	MATERIAL	342.2
Q	MATERIAL	371.0
R	EMPTY STORAGE	337.0
S	" "	407.0
T	" "	402.0
U	" "	316.5

COMPOSITION - TRACK FEET

	75 LB. A.R.A.	65 LB. ASCE	60 LB. ASCE	52 LB. ASCE
A	252.0	1040.4		
B	149.5	1033.0		
C	202.0		629.0	629.0
D	195.5			
E		260.0	1003.6	263.0
F		428.8		
G	176.3			
H	104.0		70.8	
I		260.7		
J		952.0		
K		716.0		
L		567.8		
M		408.6		
N		1116.6		
O		67.0	275.2	
P		75.0		283.0
Q		371.0		
R		337.0		
S	93.9	313.1		
T	70.8	331.2		
U		316.5		

🟥 TRACKS OWNED BY THE UTAH RAILWAY.
🟨 TRACKS OWNED BY THE U.S. FUEL CO.

STATE OF UTAH, }
COUNTY OF SALT LAKE. } S.S.

I, THE UNDERSIGNED, OFFICER OF THE UTAH RAILWAY COMPANY, DO HEREBY CERTIFY THAT THIS IS A CORRECT MAP IN A SERIES OF SEVEN SHEETS, OF SAID RAILWAY FROM SURVEY STATION 233+88, SOUTH, TO SURVEY STATION 1143+54.5, NORTH, MOHRLAND TO UTAH RAILWAY JUNCTION, STATE OF UTAH, PREPARED FROM THE RECORDS OF SAID COMPANY, AND NOTES TAKEN BY THE I.C.C. DIVISION OF VALUATION.

CHIEF ENGINEER.

SUBSCRIBED AND SWORN TO BEFORE ME THIS ______ DAY OF ______ 19__

MY COMMISSION EXPIRES ______ NOTARY PUBLIC IN AND FOR THE COUNTY OF SALT LAKE, STATE OF UTAH.

RIGHT OF WAY AND TRACK MAP

UTAH RAILWAY CO.

STATION 233+88 TO STATION 60+00

SCALE 1 IN. = 400 FT. DATE

OFFICE OF CHIEF ENGINEER SALT LAKE CITY, UTAH.

V-1
1.